STORMWATER PROFILE M-45 TO M-40

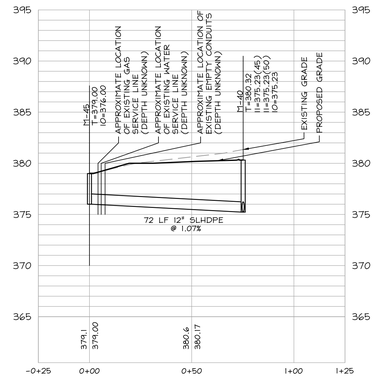

STORMWATER PROFILE M-96 TO M-95

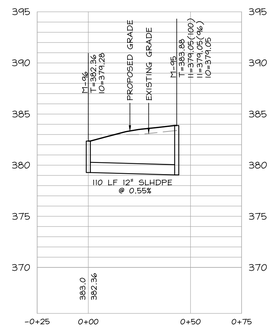

STORMWATER PROFILE M-110 TO EW-10

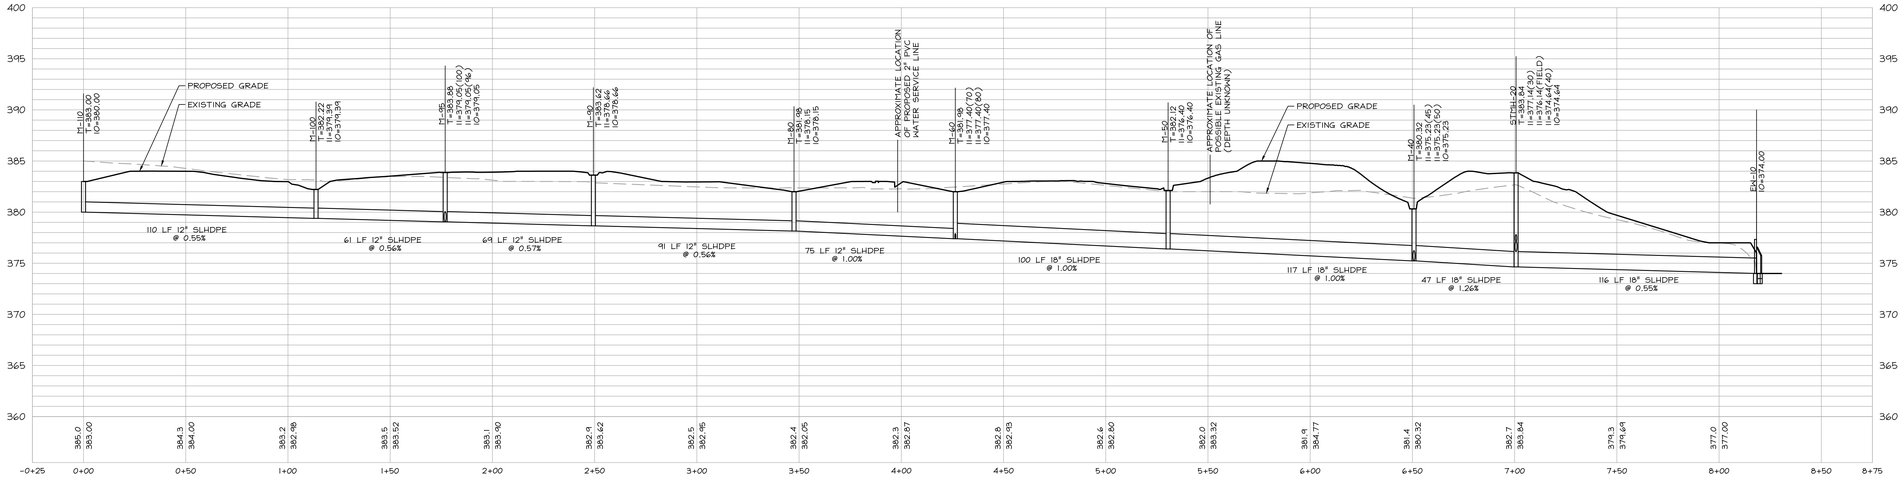

HORIZ. SCALE: 1"=30'

30' 0' 30' 60'

VERT. SCALE: 1"=5'

5' 0' 5' 10'

NOT FOR CONSTRUCTION

GEOFFREY L. GOGAN
Architect, Planner, A.I.A. NJ CERT 21AI00845400
8 KING STREET STE A MORRISTOWN, NJ 07960 OFF (973) 292-1521 FAX (973) 912-0264
EMAIL GGOGANJP@AOL.COM

DERCK & EDSON EST 1960
CAMPUSES DOWNTOWNS ATHLETICS
33 SOUTH BROAD STREET LITITZ PA 17543
301 NORTH SPRING STREET SUITE 200 BELLEFONTE PA 16823
WWW.DERCKANDEDSON.COM (717) 626-2454

811 CALL 811 BEFORE YOU DIG SAFE DIGGING PARTNER

I&L NUMBER xxxxxxxxxx

AMENDED PRELIMINARY / FINAL SITE DEVELOPMENT PLAN

FAIRLEIGH DICKINSON ATHLETIC FIELDS

FAIRLEIGH DICKINSON UNIVERSITY
LOT 6 / BLOCK 101 - ZONE: UNIVERSITY
285 MADISON AVENUE, MADISON, NJ 07940
MADISON BOROUGH, MORRIS COUNTY, NEW JERSEY

PROFILES

REVISIONS:

No.	DATE	DESCRIPTION OF CHANGES

DATE: 04/06/2020
PROJECT #: 190450
DRAWN BY: MAL
PM: JLL
PIC: SBS

DRAWING NO.

C-301

P 20-002

FILE: C:\USERS\MLEONARD\DESKTOP\TEMP PROJECT FILES\FDU\CDOC\PLAN-UTILITY.DWG PLOTTED: 4/21/2020 2:18 PM PLOT STYLE: DERCKANDEDSON.STB