NOTES:⬡

1 CONNECT EMERGENCY LIGHTING BATTERY UNITS TO LIGHTING CIRCUIT AHEAD OF LOCAL CONTROLS.

2 CONNECT TO SA25 FIXTURES ON LEVEL ABOVE.

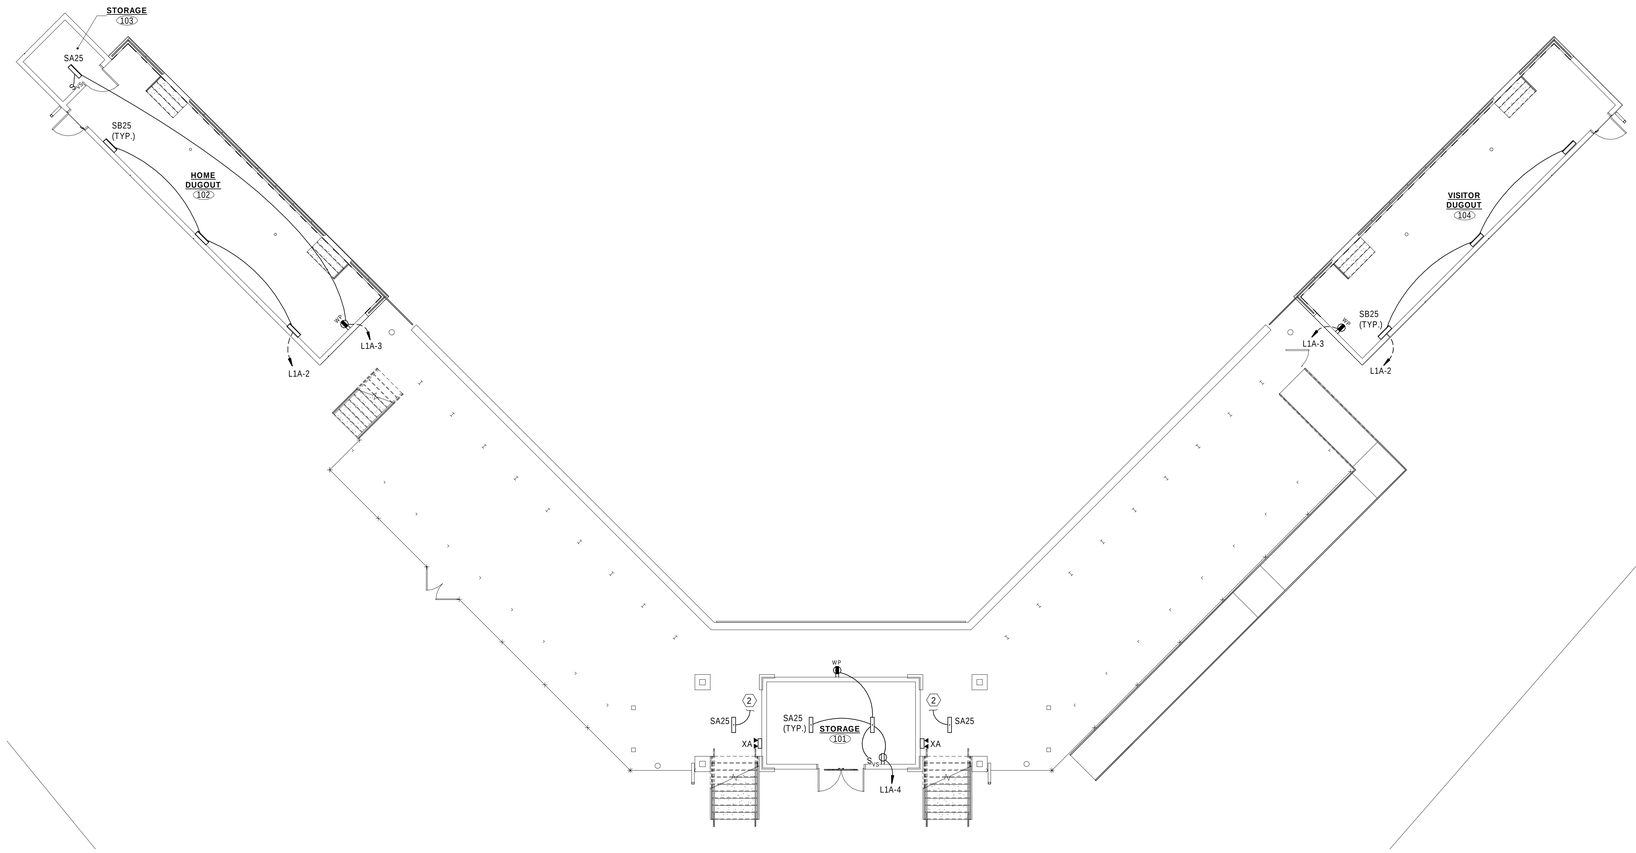

N

1 BASEBALL - FIELD LEVEL PLAN - ELECTRICAL
SCALE: 1/8" = 1'-0" ⬡1

NOT FOR CONSTRUCTION

PennsylvaniaOffice
3925 Columbia Road
York, PA 17402
717.755.1766
MarylandOffice
913 Ridgebrook Road
Sparks, MD 21152
443.633.1681
www.jdbengineering.com
jdb engineering, inc.

DERCK & EDSON
EST. 1940
CAMPUSES DOWNTOWNS ATHLETICS
33 SOUTH BROAD STREET, LITITZ PA 17543
301 N SPRING STREET, SUITE 203, BELLEFONTE, PA 16823
WWW.DERCKANDEDSON.COM (717)626-2004

FIELD LEVEL PLAN - ELECTRICAL

AMENDED PRELIMINARY / FINAL SITE DEVELOPMENT PLAN

FAIRLEIGH DICKINSON ATHLETIC FIELDS

FAIRLEIGH DICKINSON UNIVERSITY
LOT 6 / BLOCK 101 - ZONE: UNIVERSITY
285 MADISON AVENUE, MADISON, NJ 07940
MADISON BOROUGH, MORRIS COUNTY, NEW JERSEY

REVISIONS:

No.	DATE	DESCRIPTION OF CHANGES

DATE:	03/06/2020
PROJECT #:	190450
DRAWN BY:	JST
PM:	BEP
PIC:	BEP

DRAWING NO.

E101

4/16/2020 10:55:45 AM