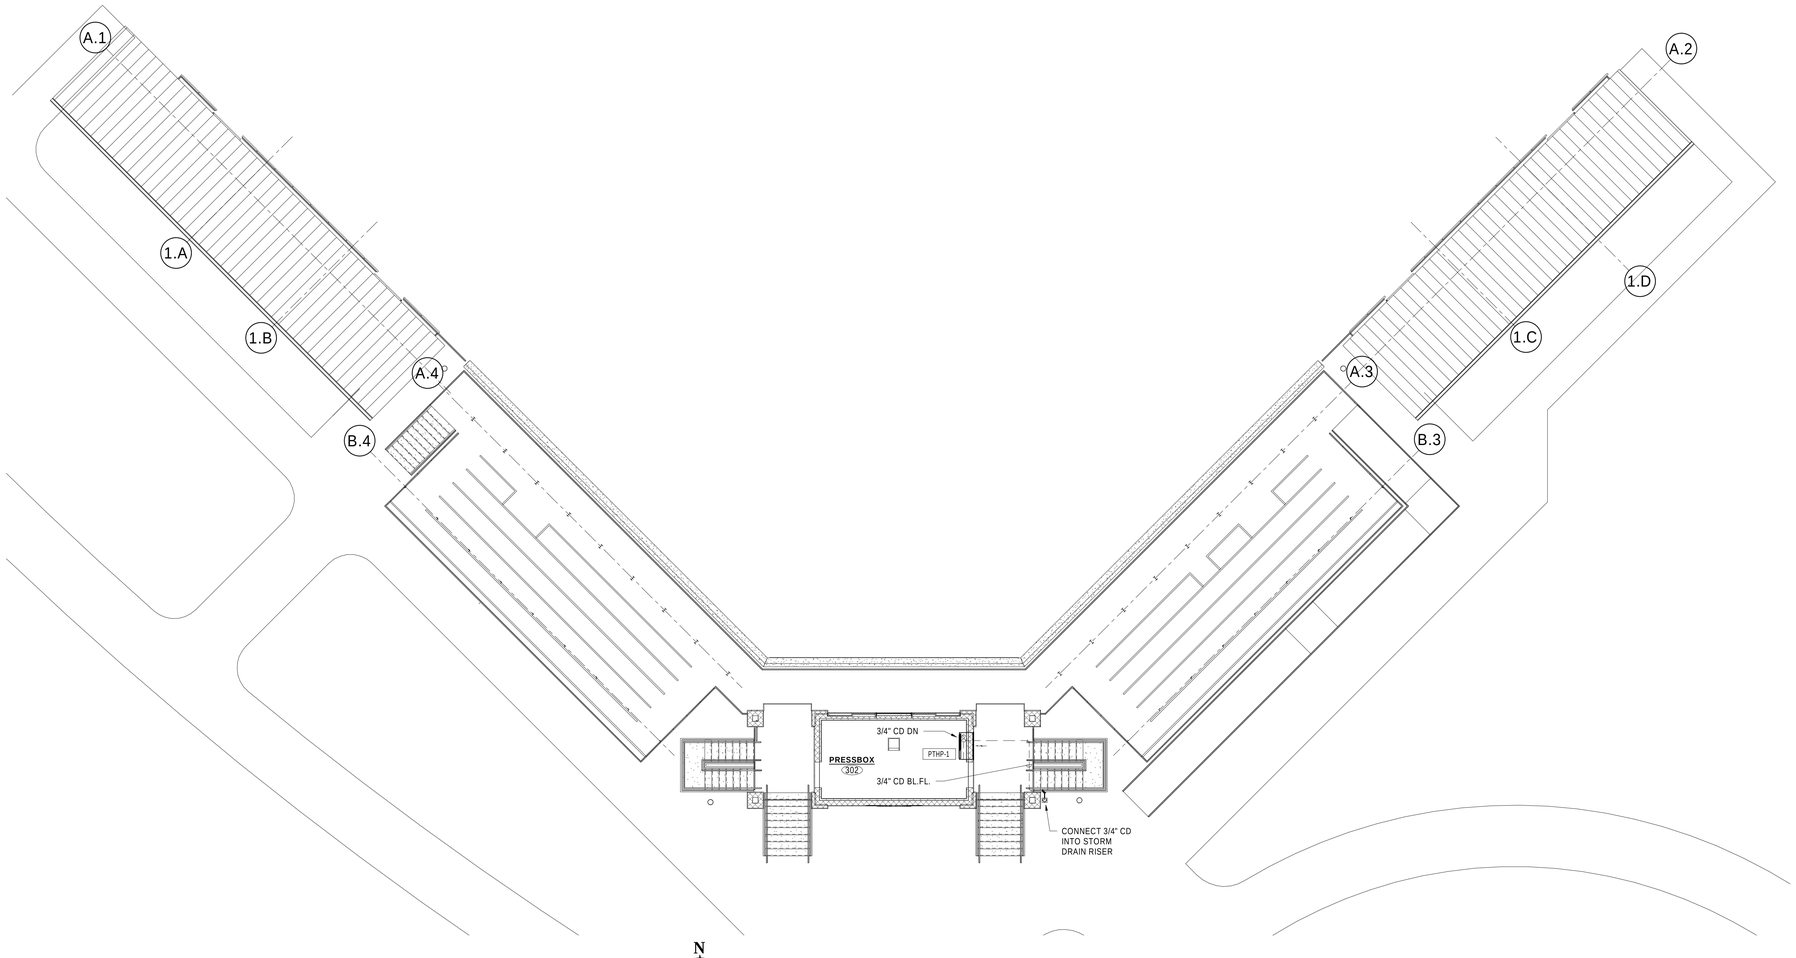

N

1 BASEBALL - PRESS BOX LEVEL PLAN - MECHANICAL

SCALE: 1/8" = 1'-0"

NOT FOR CONSTRUCTION

Pennsylvania Office
3687 Concord Road
York, PA 17402
717.757.5602
Maryland Office
913 Ridgebrook Road
Suite 216
Sparks, MD 21152
443.955.8181
www.jdbengineering.com
jdb engineering, inc.

DERCK & EDSON
EST. 1940
CAMPUSES DOWNTOWNS ATHLETICS
33 SOUTH BROAD STREET, LITITZ PA 17543
301 N SPRING STREET, SUITE 200, BELLEFONTE, PA 16823
WWW.DERCKANDEDSON.COM (717)-626-2054

PRESSBOX/ SEATING PLAN - MECHANICAL

AMENDED PRELIMINARY / FINAL SITE DEVELOPMENT PLAN

FAIRLEIGH DICKINSON ATHLETIC FIELDS

FAIRLEIGH DICKINSON UNIVERSITY
LOT 6 / BLOCK 101 - ZONE: UNIVERSITY
285 MADISON AVENUE, MADISON, NJ 07940
MADISON BOROUGH, MORRIS COUNTY, NEW JERSEY

REVISIONS:

No.	DATE	DESCRIPTION OF CHANGES

DATE: 03/05/2020
PROJECT #: 190450
DRAWN BY: TELJR
PM: DFH
PIC: BEP

DRAWING NO.

M102

4/16/2020 10:55:58 AM