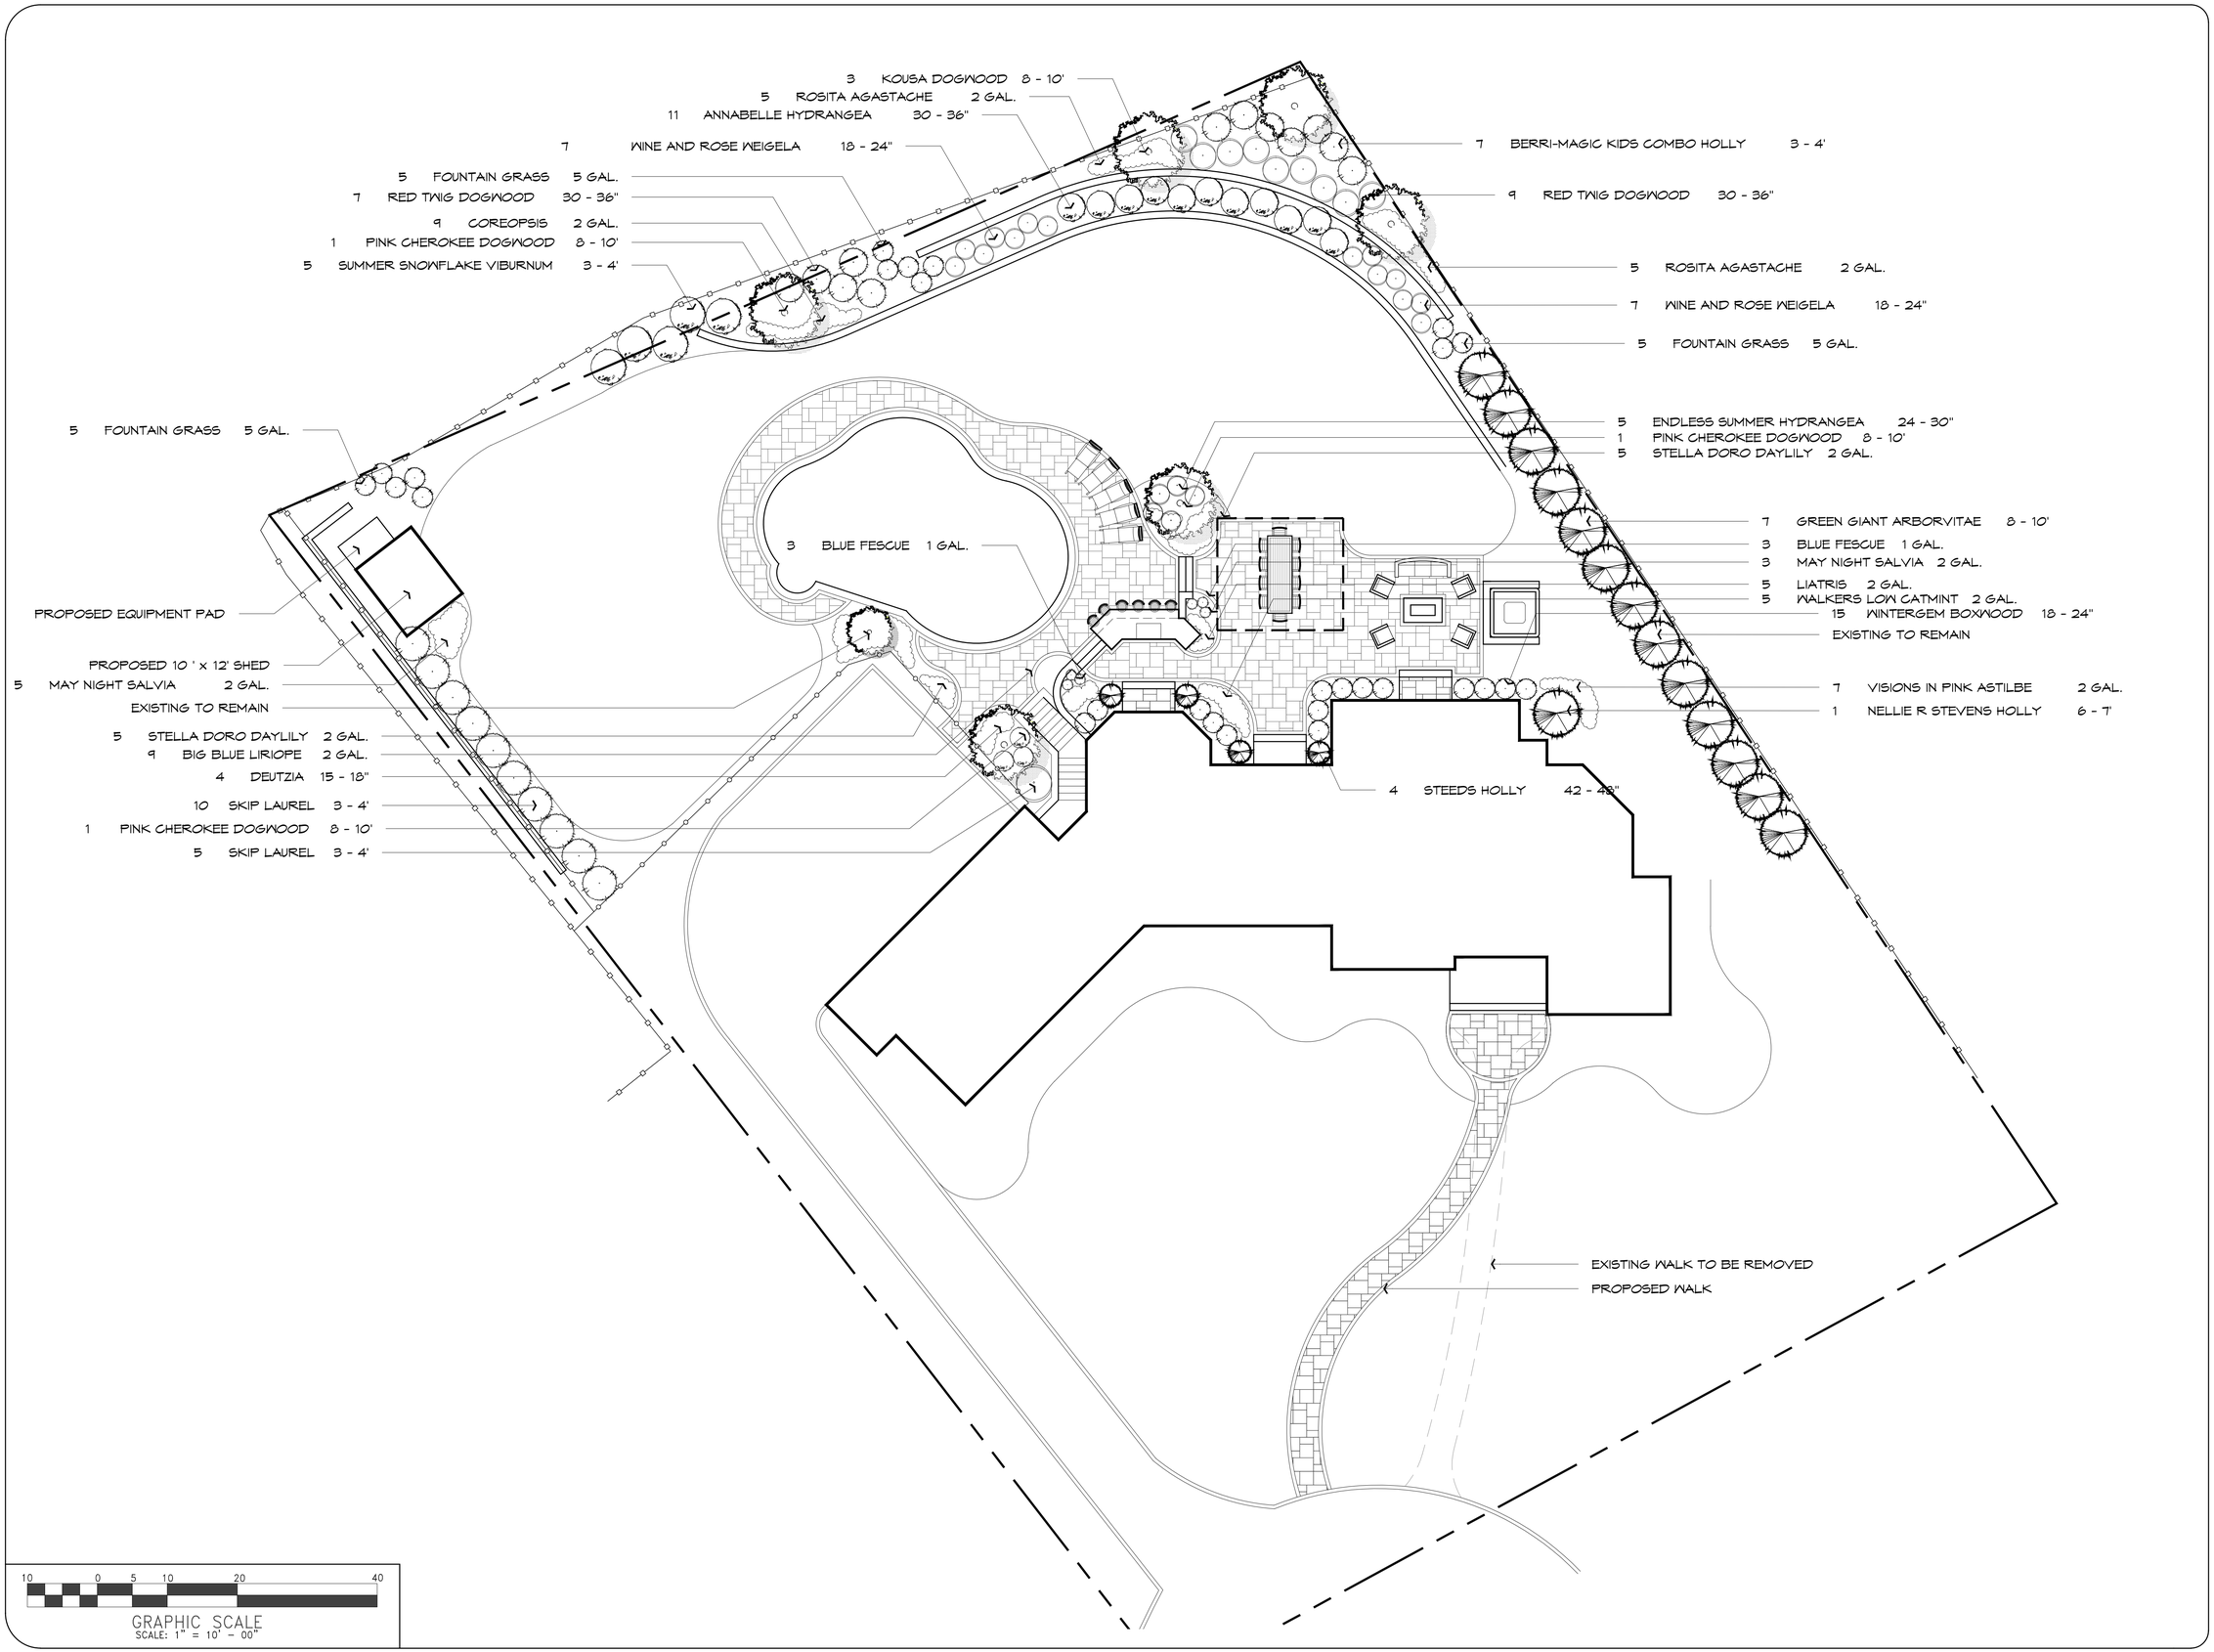

EDEN DESIGN
LANDSCAPE ARCHITECTS
P.O. Box 425 Ironia, NJ 07845
www.edendesignla.com (973) 796-9000 edendesignla@gmail.com

Drawings completed for:
Lot 27.02 Block 4402

The Elbert Residence

#5 Shepherd Lane, Borough of Madison
Morris County New Jersey

DRAWING ISSUE DATA

EVENT	DATE
ORIGINAL DOCUMENT COMPLETION	6-4-2021
REVISIONS	
EVENT:	DATE

DRAWING TITLE: Planting Plan

DRAWING SCALE: 1" = 10' - 00"

DRAWN BY: JHP

CERTIFIED BY:

JOSEPH H. POLACEK
NJ LLA LIC #21AS00128400

SHEET NUMBER:
P1.0