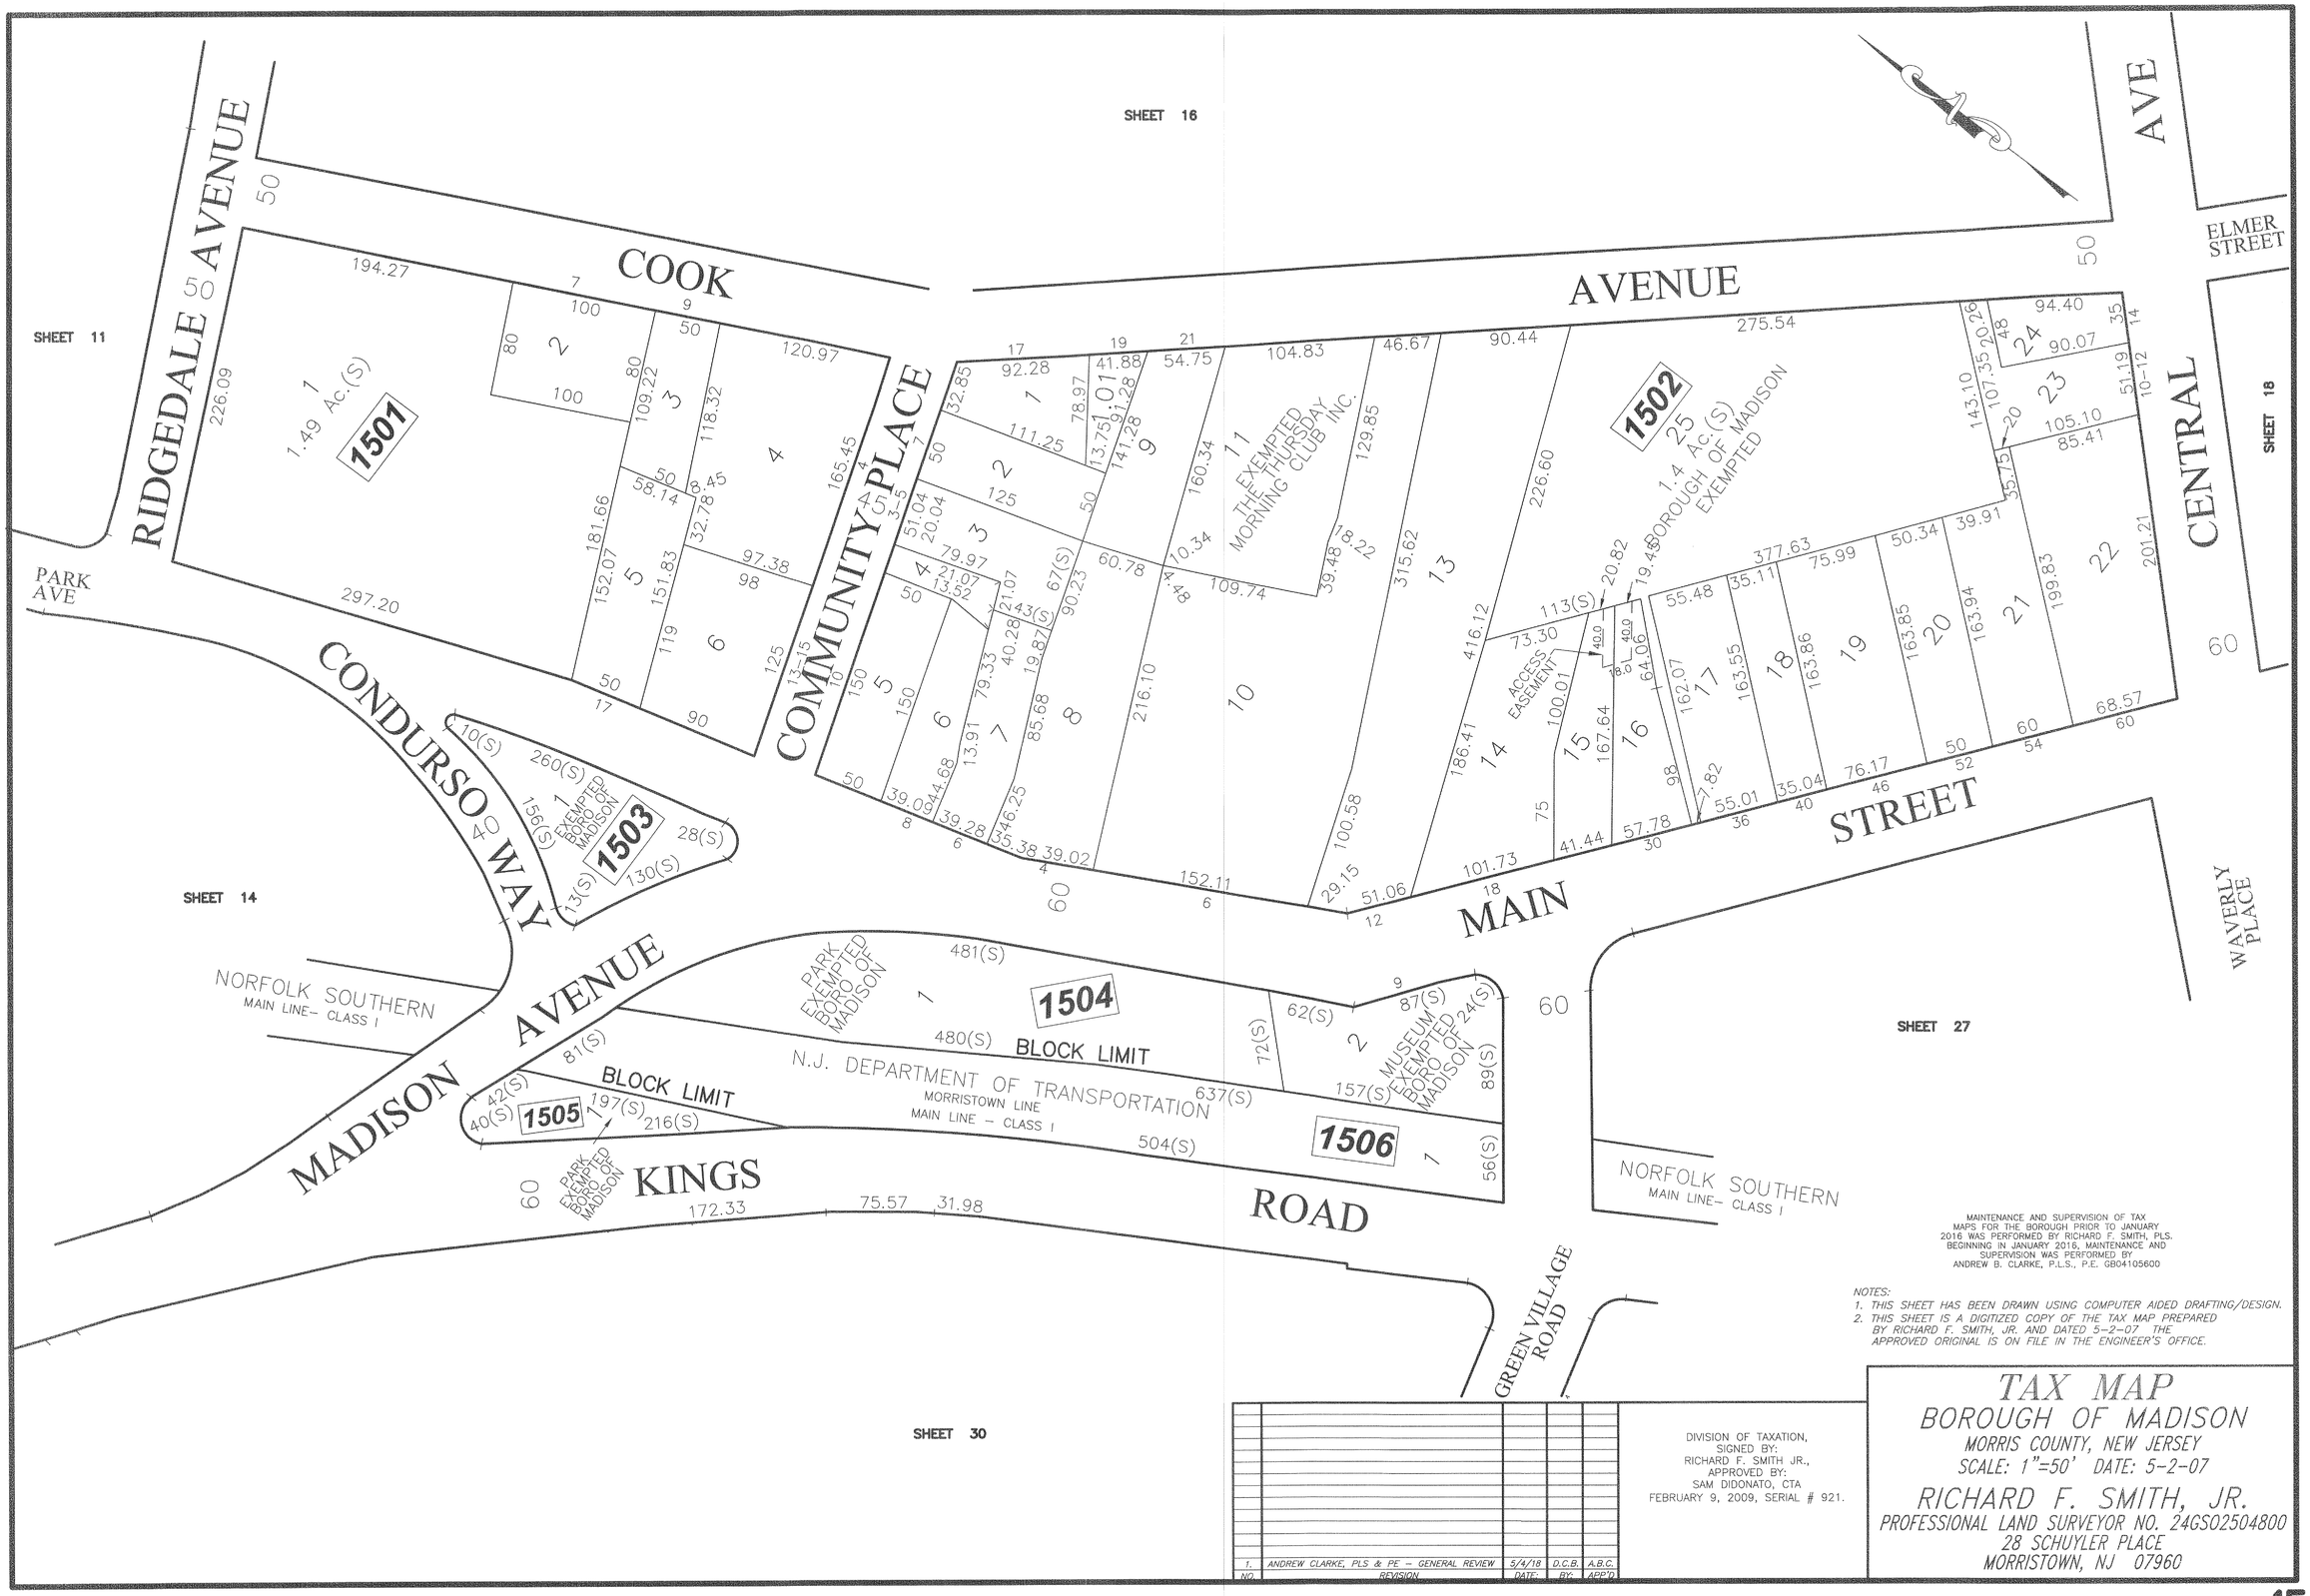


MAINTENANCE AND SUPERVISION OF TAX MAPS FOR THE BOROUGH PRIOR TO JANUARY 2016 WAS PERFORMED BY RICHARD F. SMITH, PLS. BEGINNING IN JANUARY 2016, MAINTENANCE AND SUPERVISION WAS PERFORMED BY ANDREW B. CLARKE, P.L.S., P.E. GB04105600

*NOTES:*

1. *THIS SHEET HAS BEEN DRAWN USING COMPUTER AIDED DRAFTING/DESIGN.*
2. *THIS SHEET IS A DIGITIZED COPY OF THE TAX MAP PREPARED BY RICHARD F. SMITH, JR. AND DATED 5–2–07 THE APPROVED ORIGINAL IS ON FILE IN THE ENGINEER'S OFFICE.*

| NO. | REVISION | DATE: | BY: | APP'D |
|---|---|---|---|---|
| 1. | ANDREW CLARKE, PLS & PE – GENERAL REVIEW | 5/4/18 | D.C.B. | A.B.C. |

DIVISION OF TAXATION,
SIGNED BY:
RICHARD F. SMITH JR.,
APPROVED BY:
SAM DIDONATO, CTA
FEBRUARY 9, 2009, SERIAL # 921.

# TAX MAP
## BOROUGH OF MADISON
MORRIS COUNTY, NEW JERSEY
SCALE: 1"=50' DATE: 5-2-07

RICHARD F. SMITH, JR.
PROFESSIONAL LAND SURVEYOR NO. 24GS02504800
28 SCHUYLER PLACE
MORRISTOWN, NJ 07960



\\storagesrv\Engineering\CAD Files\2015 TAX MAP ANDREW CLARK LS\015.dwg, 015, 5/4/2018 9:56:59 AM,
KIP 3000 Series