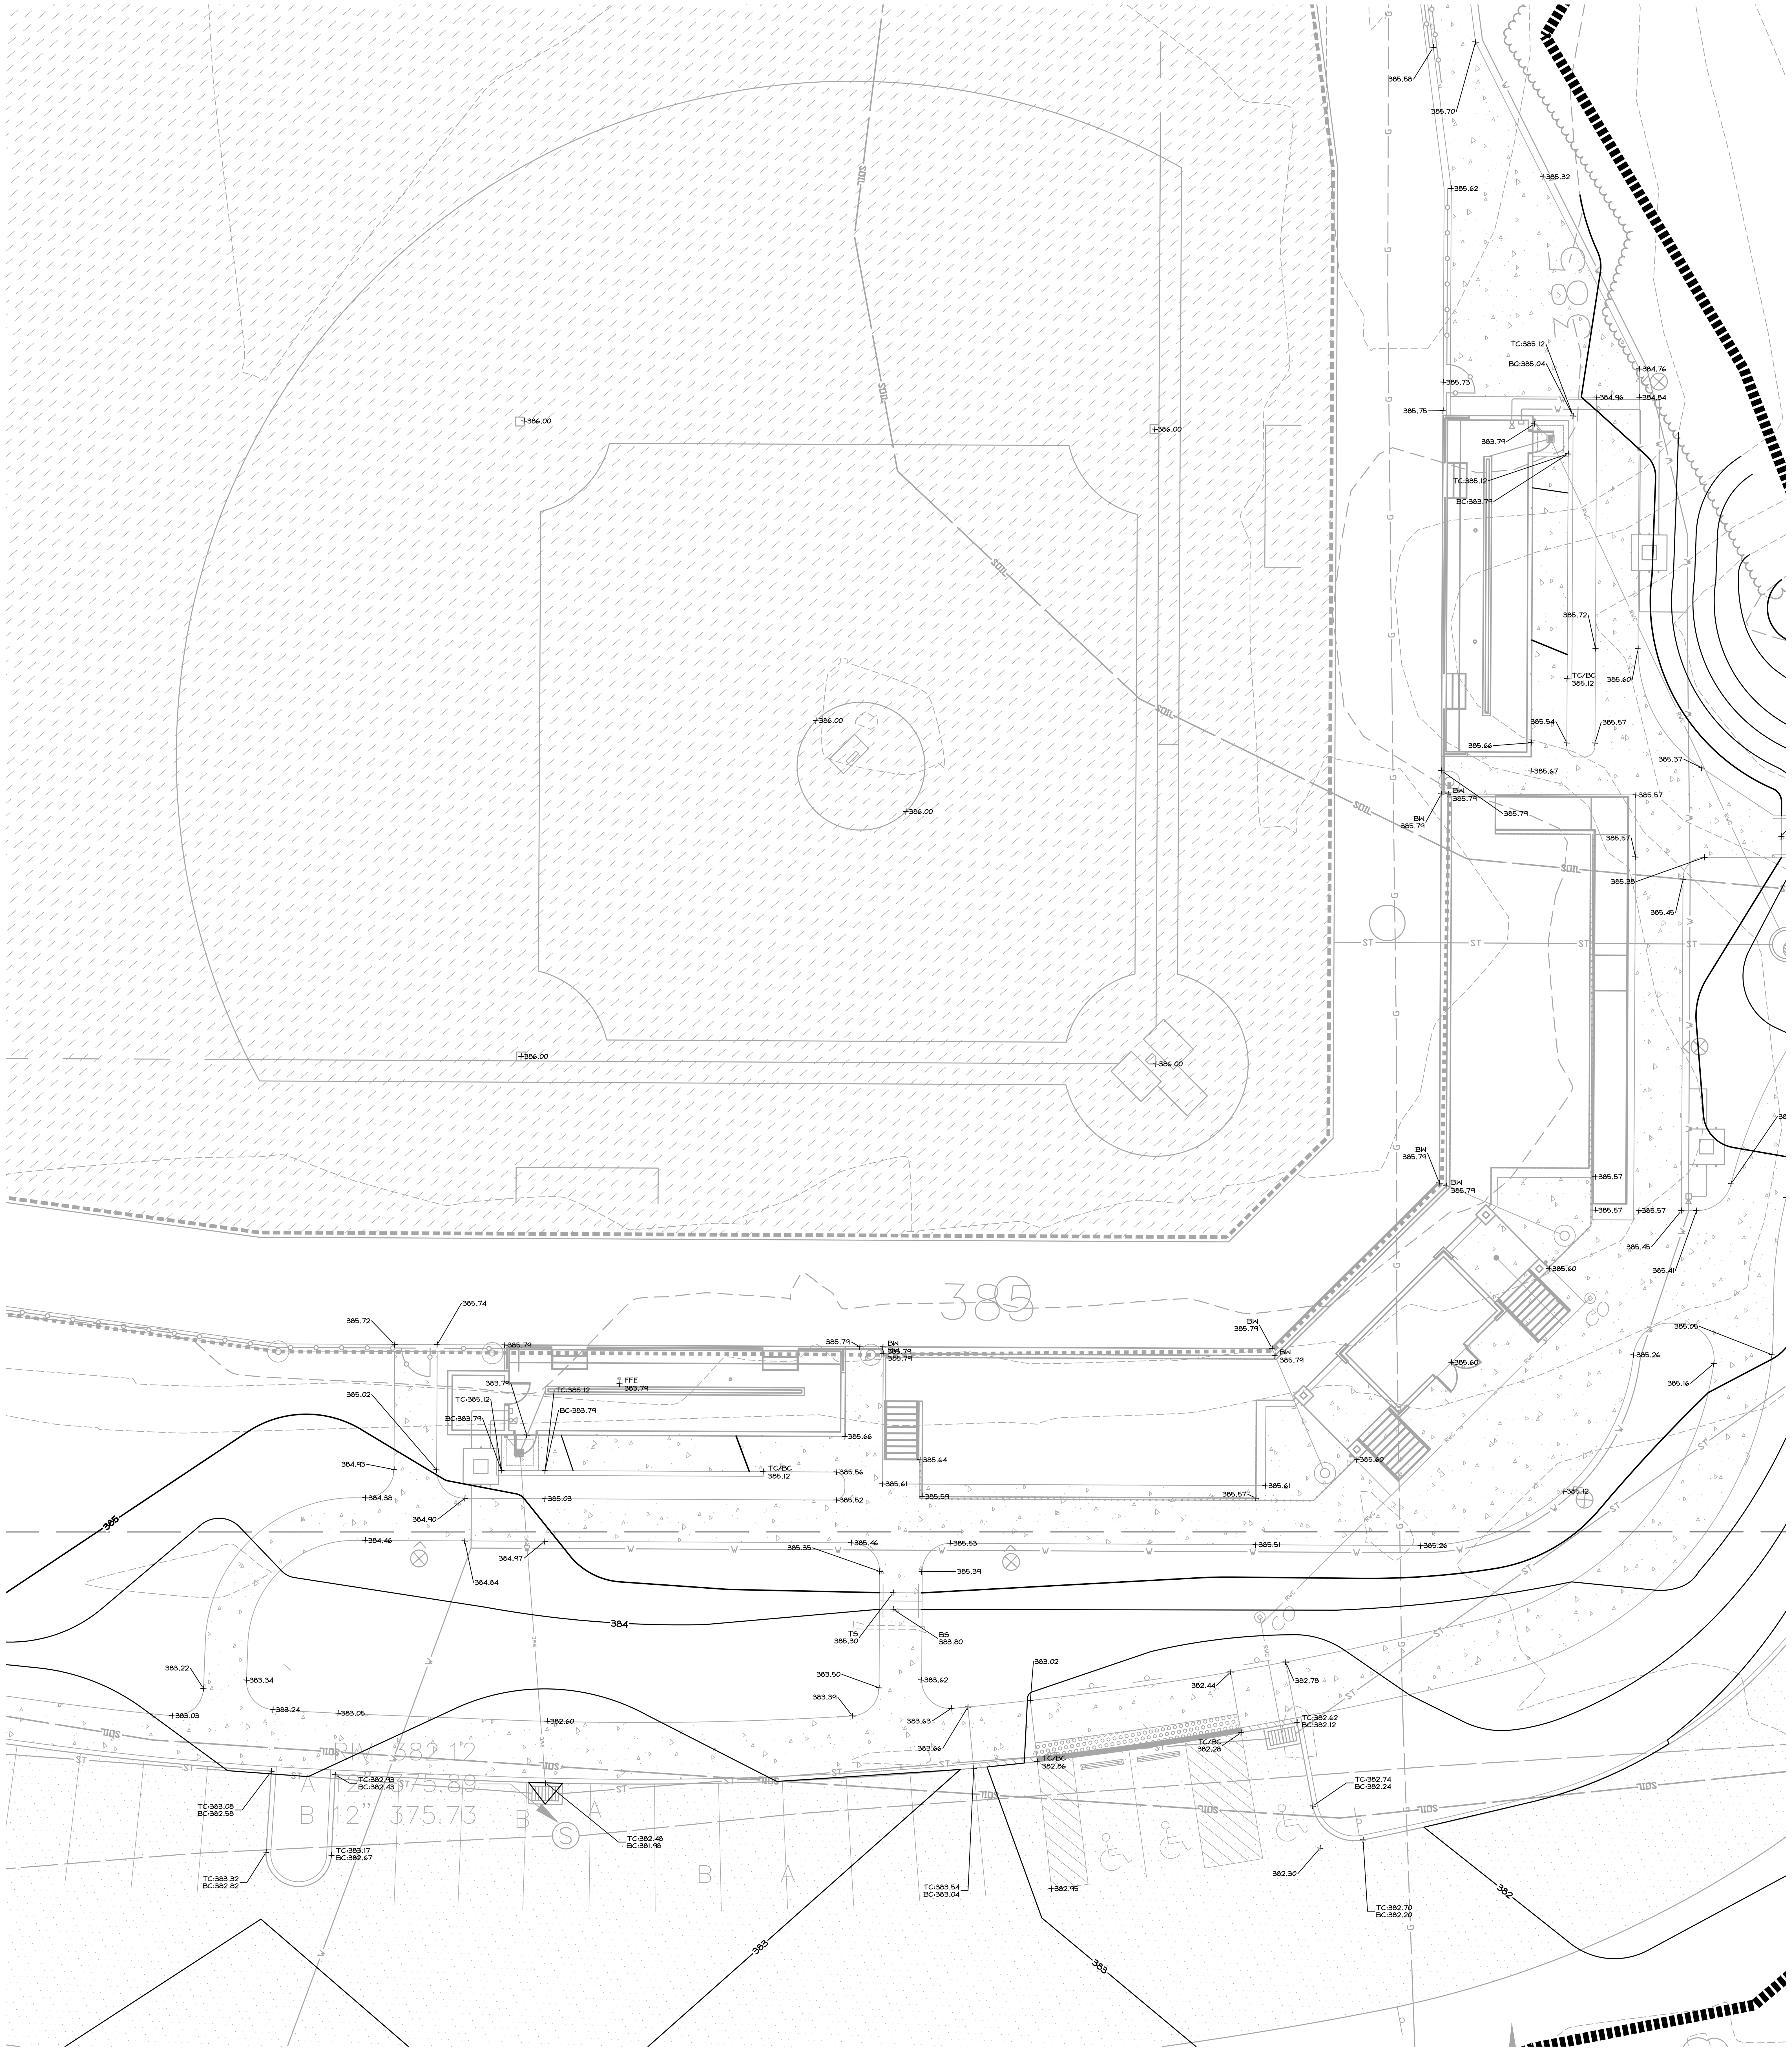

GRADING PLAN LEGEND

EXISTING CONTOUR	294
EXISTING INDEX CONTOUR	295
EXISTING SPOT ELEVATION	+285.35
PROPOSED CONTOUR	294
PROPOSED INDEX CONTOUR	295
PROPOSED SPOT ELEVATION	+295.38
TOP OF TRACK SURFACE	TT 380.92
TOP OF GRATE	TG 380.88
TOP OF ASPHALT	TA 318.10
PROPERTY LINE	
SETBACK LINE	
EASEMENT LINE	
RIGHT-OF-WAY LINE	
EXISTING TREE LINE	
EXISTING INLET	
PROPOSED INLETS	
PROPOSED MANHOLE	
PROPOSED HEADWALL/ ENDWALL	
PROPOSED STORM WATER LINE	ST
EXISTING STORM WATER LINE	ST
EXISTING SANITARY SEWER LINE	SS
EXISTING WATER LINE	W
EXISTING GAS LINE	G
EXISTING COMMUNICATIONS LINE	T
EXISTING ELECTRIC LINE	E
ORANGE CONSTRUCTION FENCE	
PROJECT LIMIT LINE /LIMIT OF DISTURBANCE	

NOTES:
1. ALL ATHLETIC FACILITIES TO MEET MOST CURRENT NCAA REQUIREMENTS FOR DIMENSION AND SLOPE.
2. ALL HANDICAP ACCESSIBLE PARKING SPACES SHALL NOT EXCEED 2.0% SLOPE IN ANY DIRECTION.

SCALE: 1"=10'

10' 0' 10' 20'

NOT FOR CONSTRUCTION

CALL 811 BEFORE YOU DIG — 811 — SAFE DIGGING PARTNER

IAL NUMBER XXXXXXXXXX

GEOFFREY L. GOGAN
Architect, Planner, A.I.A. NJ CERT 21AI00865600
8 KING STREET, STE A, MORRISTOWN, N.J. 07960 OFF (973) 292-9231
EMAIL GGOGAN@GMAIL.COM FAX (973) 292-0654

DERCK & EDSON EST. 1940
CAMPUSES DOWNTOWNS ATHLETICS
33 SOUTH BROAD STREET LITITZ, PA 17543
301 NORTH SPRING STREET SUITE 203 BELLEFONTE, PA 16823
WWW.DERCKANDEDSON.COM (717) 626-2054

GRADING ENLARGEMENT PLAN

AMENDED PRELIMINARY / FINAL SITE DEVELOPMENT PLAN

FAIRLEIGH DICKINSON ATHLETIC FIELDS

FAIRLEIGH DICKINSON UNIVERSITY
LOT 6 / BLOCK 101 - ZONE: UNIVERSITY
285 MADISON AVENUE, MADISON, NJ 07940
MADISON BOROUGH, MORRIS COUNTY, NEW JERSEY

REVISIONS:

No.	DATE	DESCRIPTION OF CHANGES

DATE: 03/05/2020
PROJECT #: 190450
DRAWN BY: MAL
PM: JLL
PIC: SBS

DRAWING NO.
C-104A
P 20-002