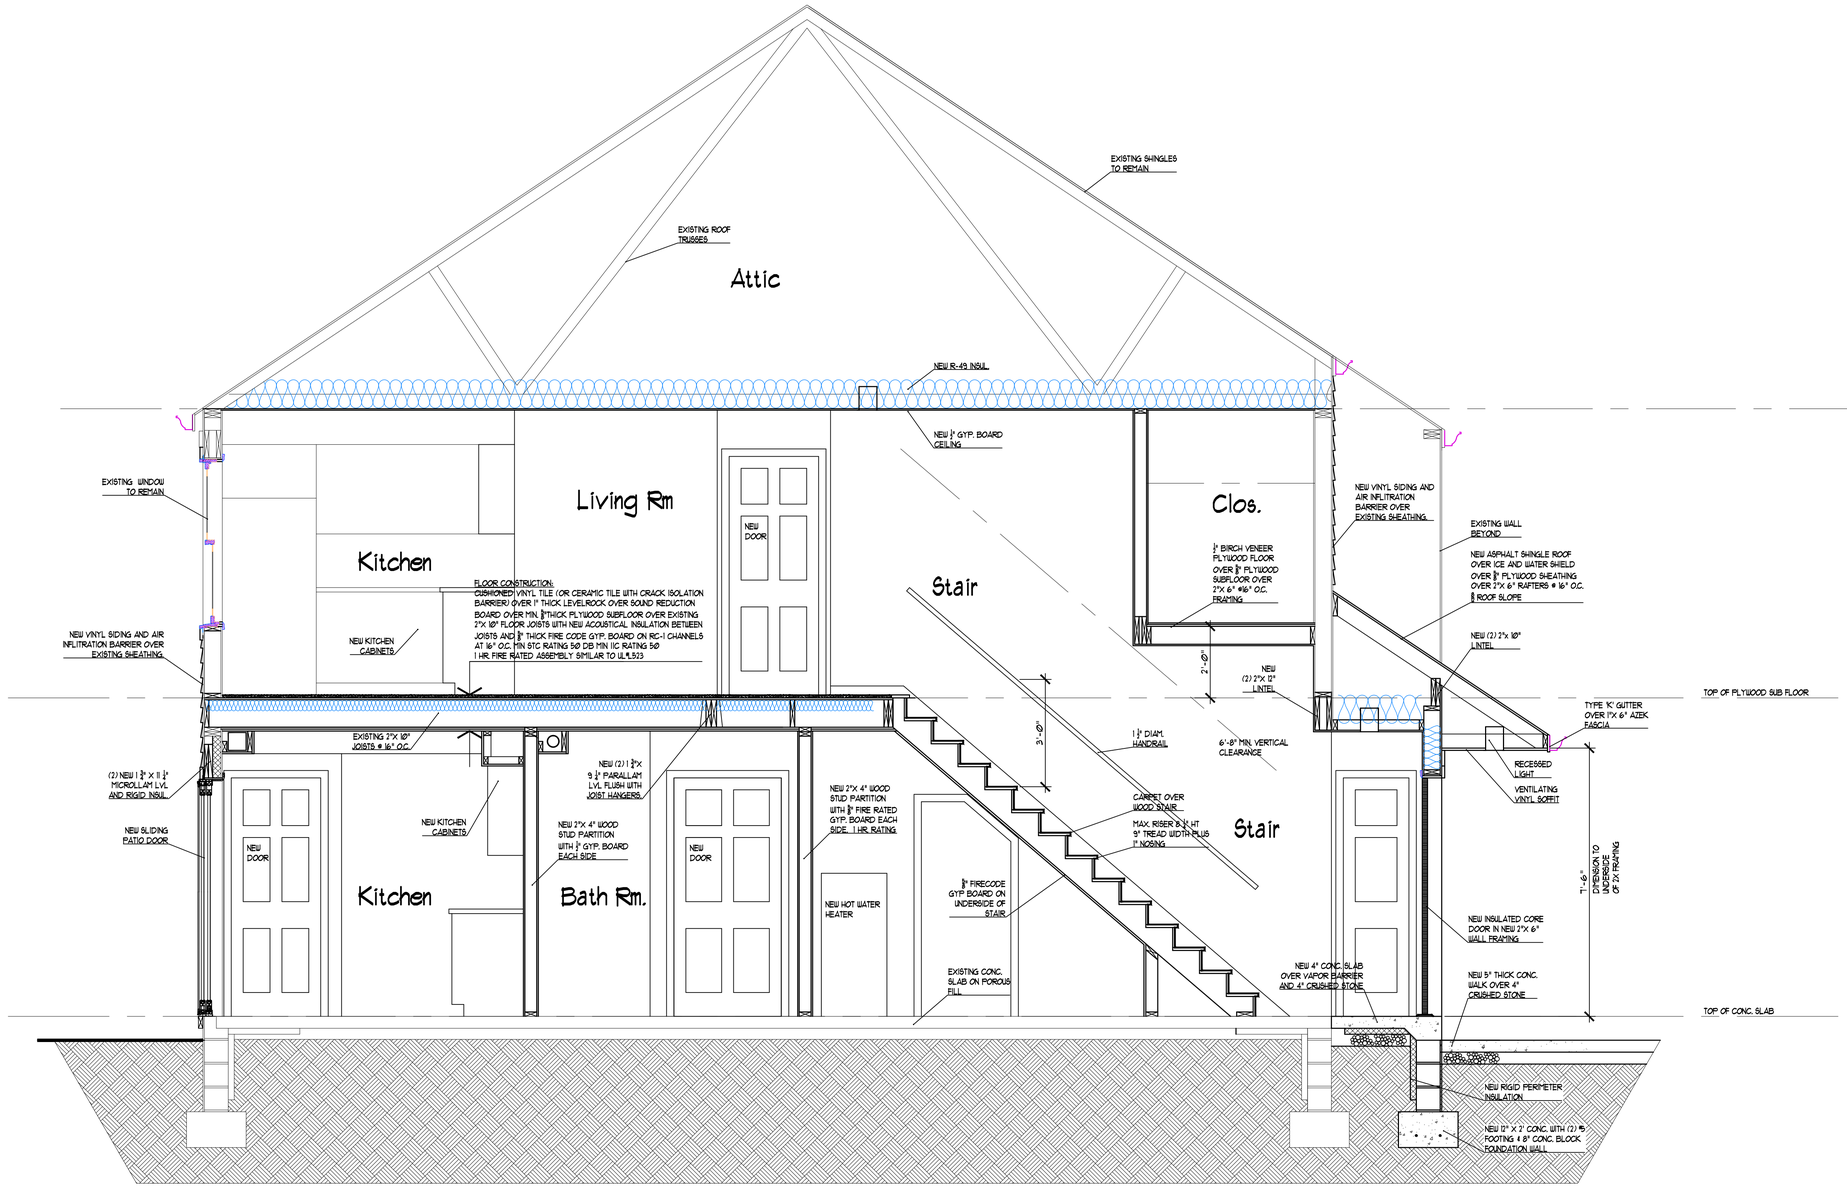

SECTION B-B

SCALE: ½"= 1'-Ø"

REVISIONS

DUPLEX CONVERSION FOR
HQM PROPERTIES, INC.
JOHN AVENUE
MADISON, NEW JERSEY

WILLIAM CHARLEROY ARCHITECT
114 TITUS MILL ROAD
PENNINGTON, NEW JERSEY 08534
609-577-3966

OCT. 9, 2019

A-5